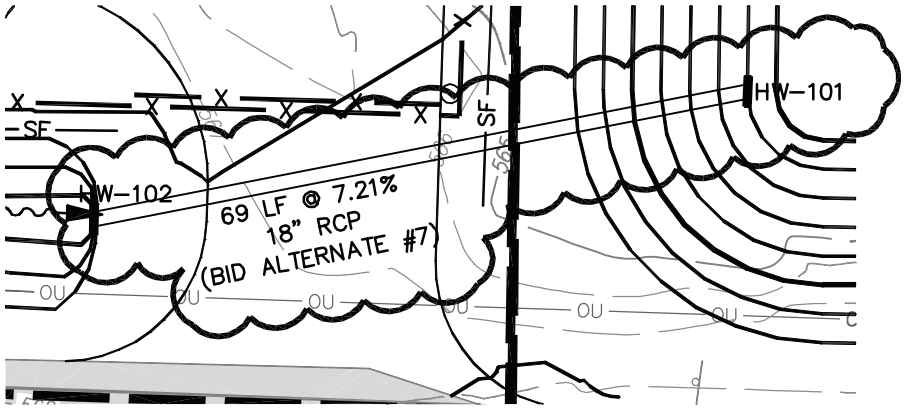

STORM STRUCTURE SCHEDULE

HW-101
ODOT FULL HEIGHT HEADWALL
N 403068.70
E 1490192.41
INV=559.50 (18")

0 10 20 30
SCALE: 1"=20'

ADDENDUM #1

CESK-1

C5.0 - UTILITY AND GRADING PLAN
CTC FACILITY RENOVATION/ IMPROVEMENT PHASE 1
CLERMONT COUNTY
BATAVIA, OH

SCALE: 1"=20'
DATE: 07/02/10
DRAWN: MCR
CHECKED: ACB
JOB No. 090389.003

KLEINGERS & ASSOCIATES
6305 Centre Park Drive, West Chester, OH 45069
(513) 779-7851 Fax (513) 779-7852
www.KLEINGERS.com

H:\Engineering2009-2010\P\090389\DWG\003\SHEETS\090389LOC003.dwg, 7/2/2010 9:38:24 AM, mike